

140 CHATFIELD-HOLLIS-CANTON  
134 MAYBID  
SOIL CLASS: 33 SCITCO

(SOURCE: USDA-SCS SOIL SURVEY)

BENCH MARKS: DATUM = ASSUMED

#1 SET NAIL TRIPLE 48" PINE EL 60.77

#2 SET NAIL ROOT 15" OAK EL 50.54

#3 SET NAIL ROOT 12" DBL OAK EL 61.73

DESIGN INTENT: THE BOTTOM OF THE EDS SHALL BE CONSTRUCTED AT EL 56.5, THERE IS APPROX 6" ABOVE ORIGINAL GROUND ON THE HIGH CONTOUR OF THE DESIGNED EDS. EQUALS 18" ABOVE OG AT EL 55 (25% OF BED SUITABLE REPLACEMENT AREA: AREA DOWNSLOPE)

SYSTEM MUST BE REBUILT IN PLACE OR REDESIGNED.

#### LEGEND:

- 50 EXISTING CONTOUR
- (50) PROPOSED CONTOUR
- 50.0 EXISTING SPOT ELEVATION
- (50.0) PROPOSED SPOT ELEVATION

PREVIOUS CONSTRUCTION APPROVAL #CA2001036745

NOTES:  
1. THIS PLAN IS NOT TO BE CONSTRUED AS A BOUNDARY SURVEY. PROPERTY LINES SHOWN ARE APPROXIMATED BASED ON INFORMATION FROM THE FOLLOWING SOURCE:

RORD PLAN D 29642


2. NHDES-WS&PCD SUBDIVISION APPROVAL NUMBER: N/A LOT OF RECORD OVER 5 AC RORD PLAN C16329

3. THIS SYSTEM IS NOT DESIGNED TO HANDLE GARBAGE DISPOSAL WASTE.

4. NO SURFACE WATER OR WELL WITHIN 75' OF PROPOSED SYSTEM.


5. WETLAND BOUNDARY DELINEATED BY MARK WEST, WEST ENVIRONMENTAL

6. CONSTRUCTION AND SEPTIC SETBACK LINES ARE AS PER PREVIOUS APPROVAL

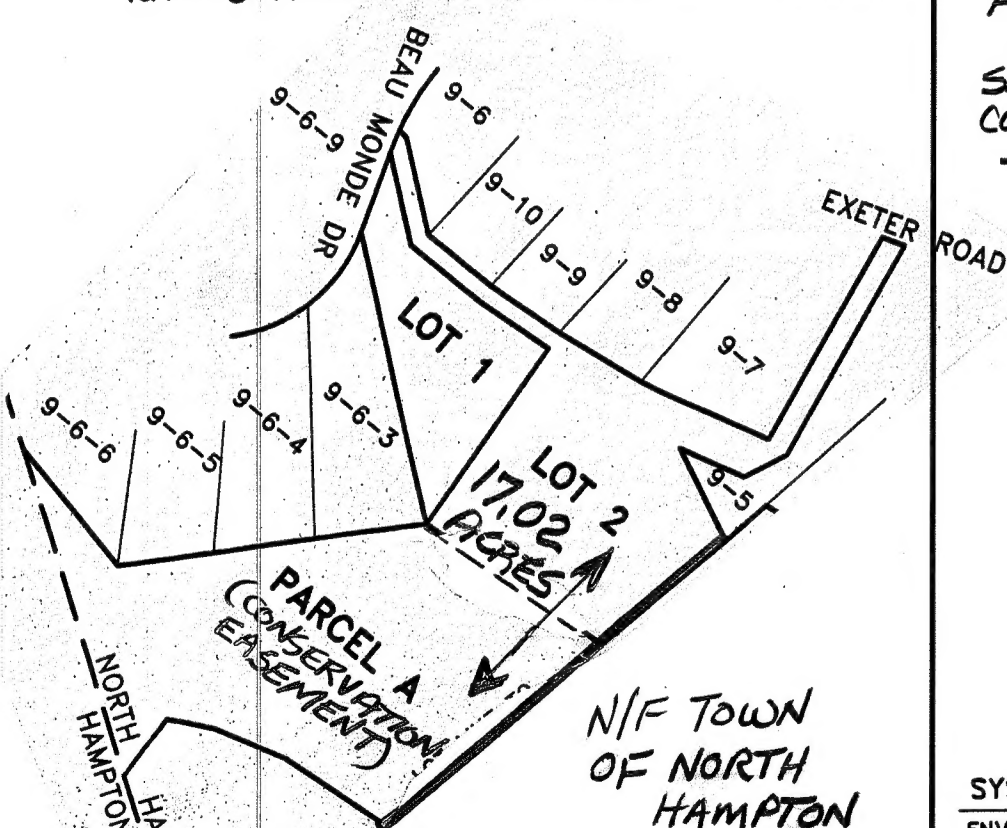


PLOT PLAN

1"=APPROX 400'

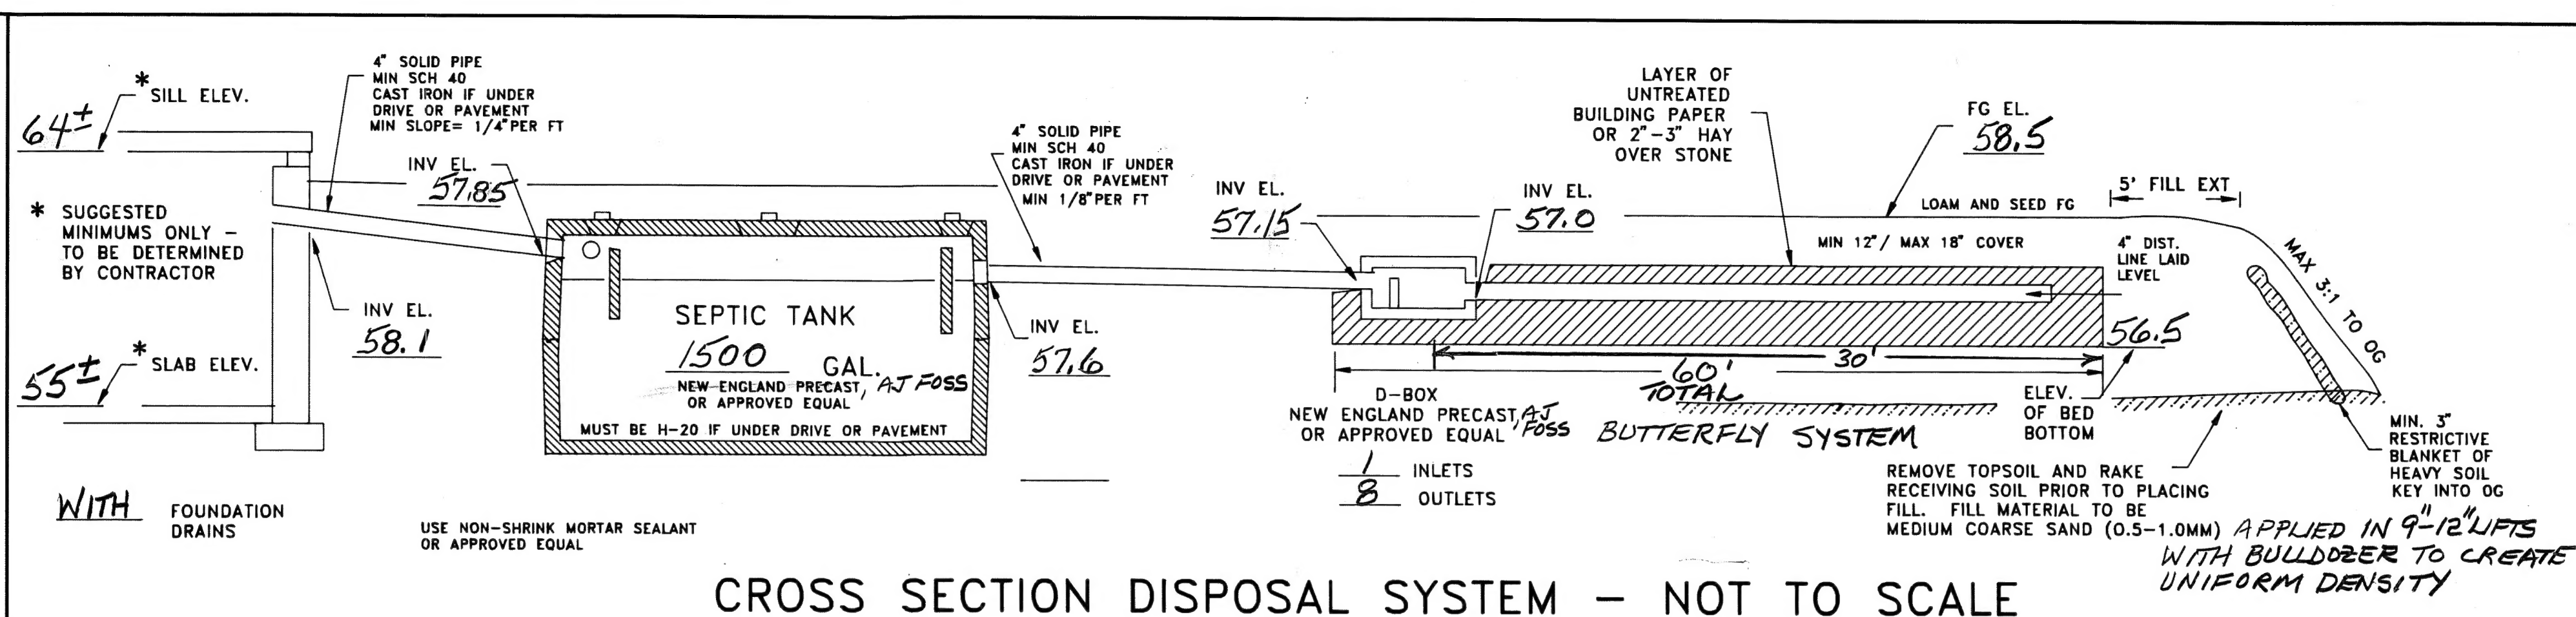

NOTE: REFERENCE NHDES - WETLANDS BUREAU PERMIT #2001-1204 - DRIVEWAY CROSSING HAS BEEN COMPLETED.

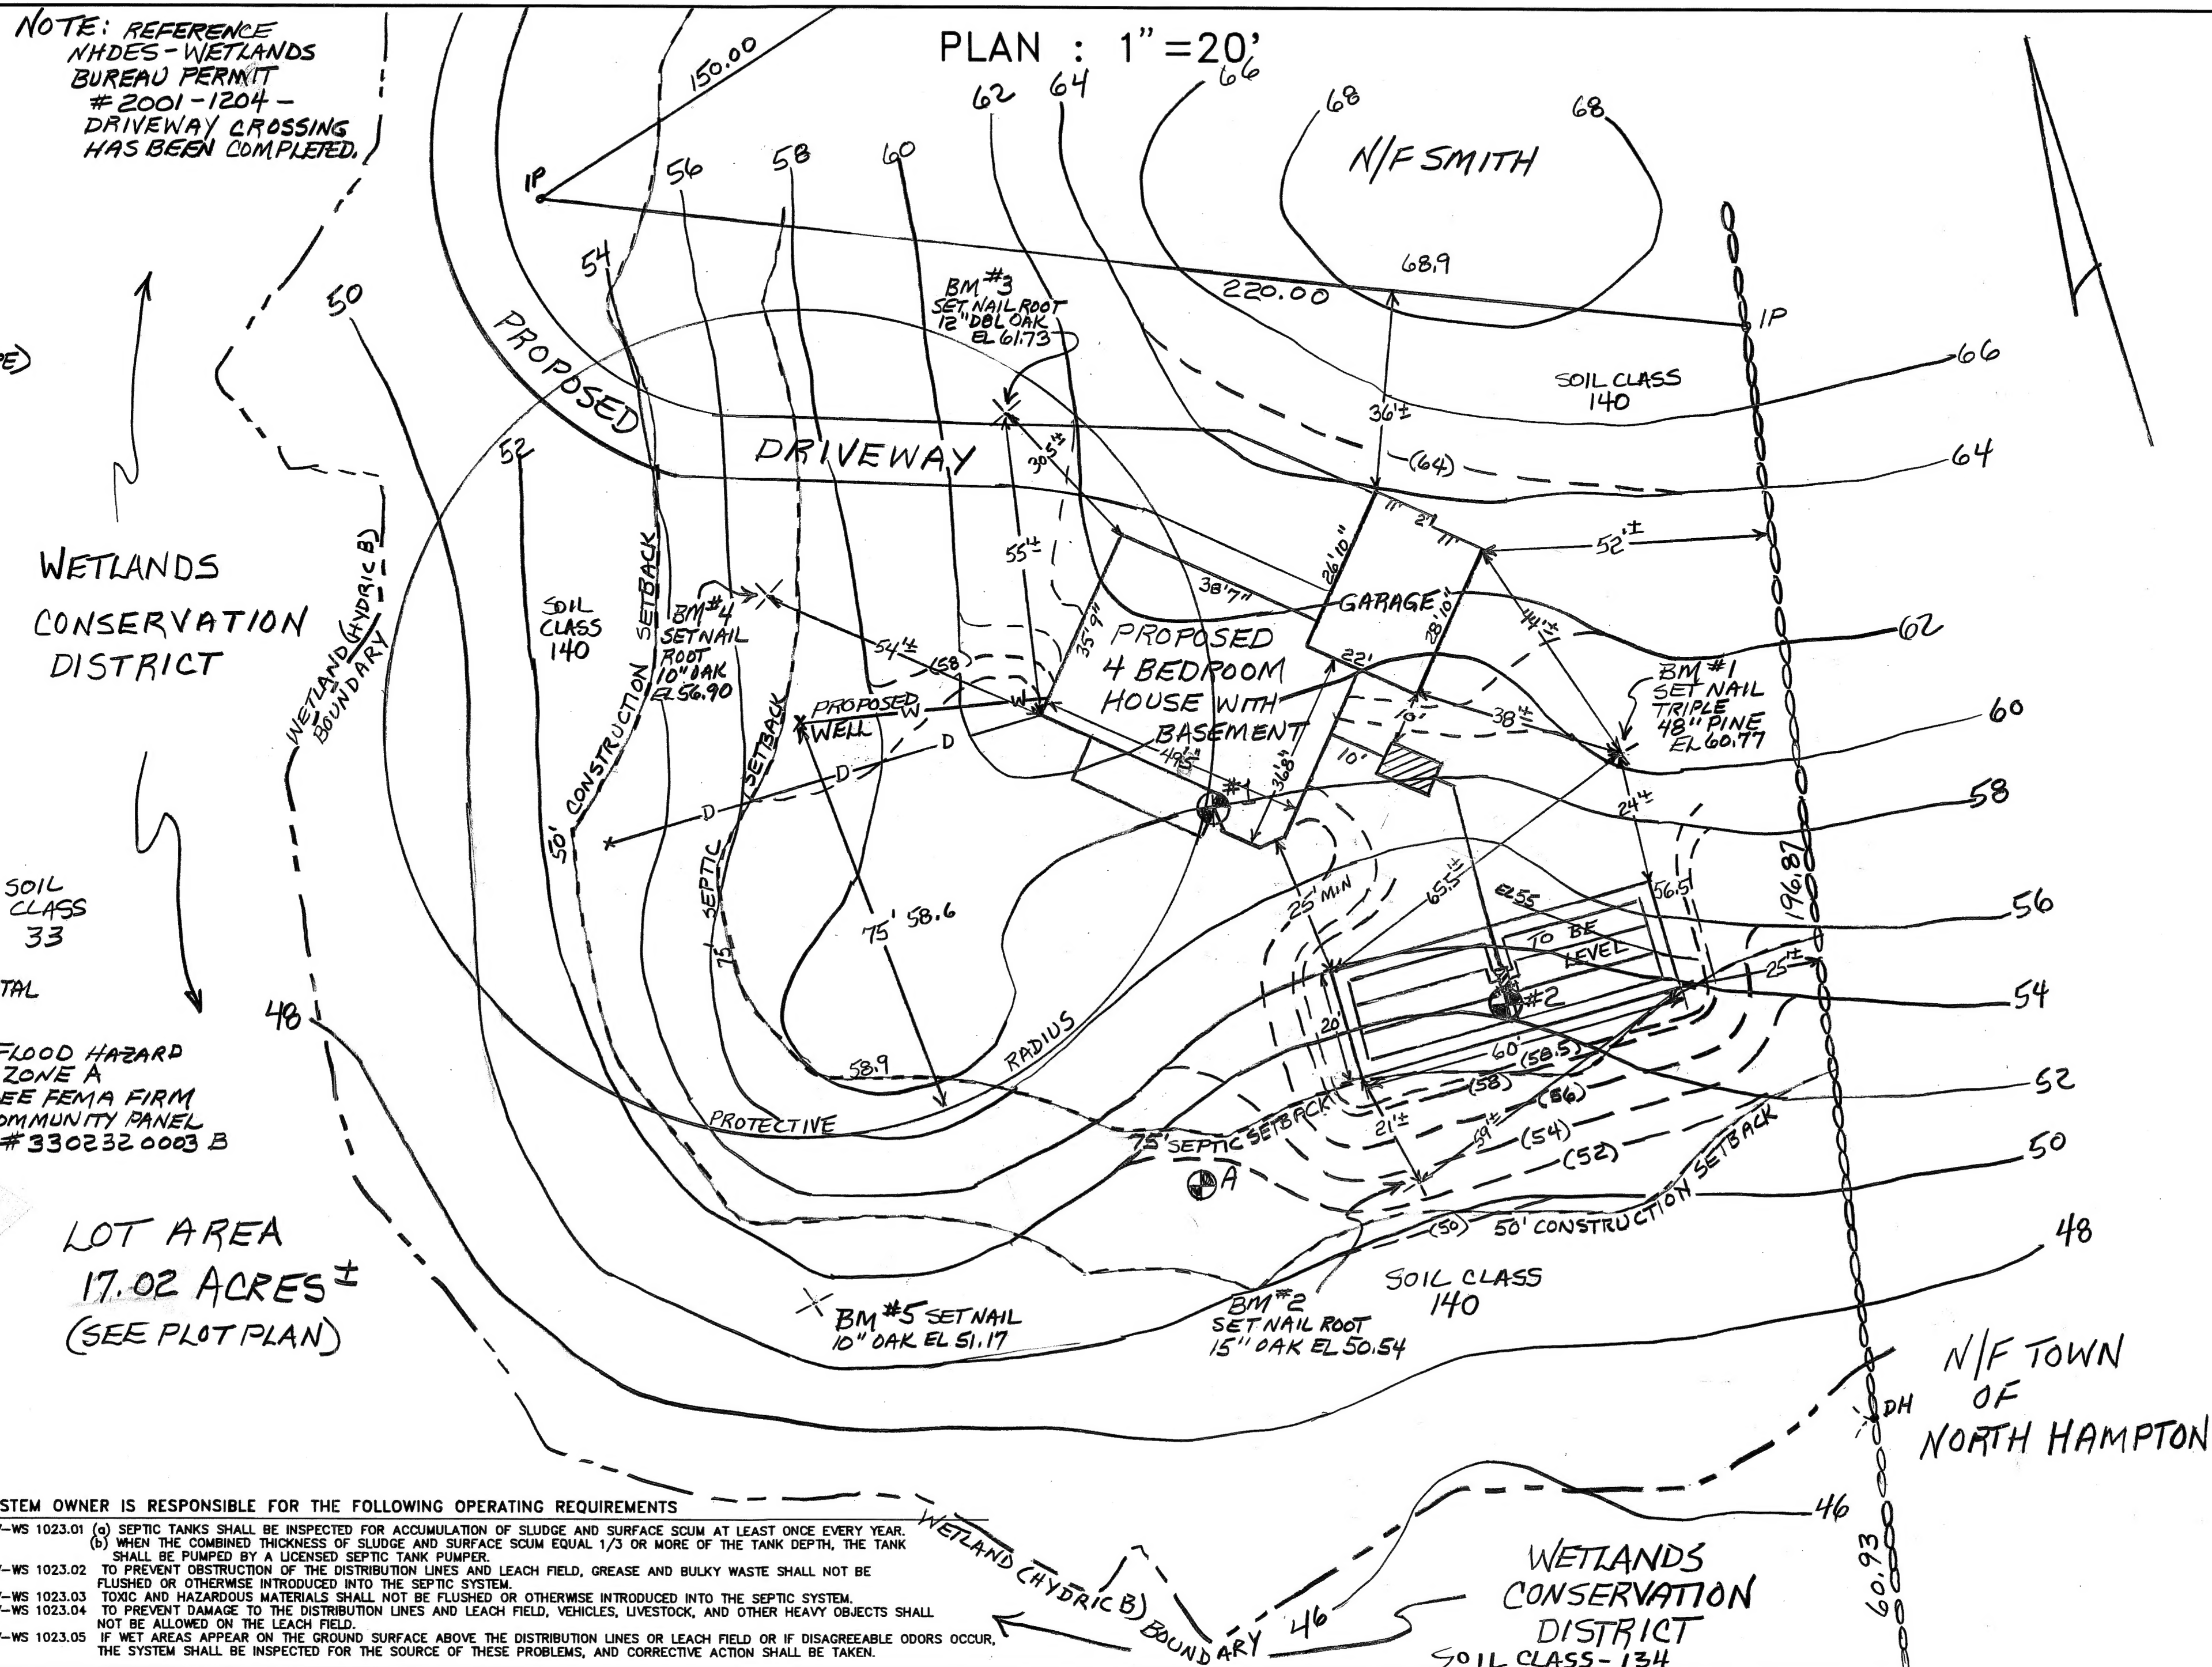

#### TEST PIT DATA

DATE: 6/18/01

TOWN INSPECTOR: MIKE CUOMO

#1 EL 58.0

0-4" LOAM & ROOT MAT  
4-18" 7.5YR 4/4 FINE SANDY LOAM, GRANULAR FRIABLE  
18-28" 2.5Y 5/4 VERY FINE SANDY LOAM, BLOCKY, FRIABLE  
28-40" 2.5Y 5/4 FINE SANDY LOAM, MASSIVE, FIRM, MOTTLED  
ESHW@28" NO OBSERVED WATER  
REFUSAL (LEDGE) @40", ROOTS TO 36" +

#2 EL 52.5

0-4" LOAM & ROOT MAT  
4-30" 10YR 4/4 FINE SANDY LOAM, GRANULAR FRIABLE  
30-52" 2.5Y 5/4 FINE SANDY LOAM, BLOCKY, FIRM, MOTTLED  
ESHW@30" NO OBSERVED WATER  
REFUSAL @52" (LEDGE), ROOTS TO 40" +

A LEDGE PROBE  
ESHW@12" LEDGE @60"  
OBS 40" @60"

#### PERC TEST DATA

DATE: 6/18/01

PERC RATE: 10 MIN/IN DEPTH: 24"

DESIGN LOADING: 4 BEDROOMS

AREA REQUIRED: 1100 SF

AREA PROPOSED: 20 x 60 = 1200 SF

#### PROPOSED REVISED SEPTIC SYSTEM PLAN

PREVIOUS APPROVAL #CA2001036745


LOCUS: 92 EXETER ROAD

NORTH HAMPTON, NH

OWNER: KEVIN GREGORY

2 BEAUMONDE DRIVE

NORTH HAMPTON, NH 03862

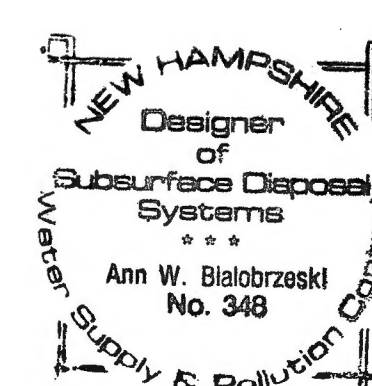

APPLICANT:  
STOCKTON SERVICES  
PO BOX 1306  
HAMPTON, NH 03842


DATE: 6/9/03

APPROVAL: CA2003053767

254REV



## LOCUS MAP

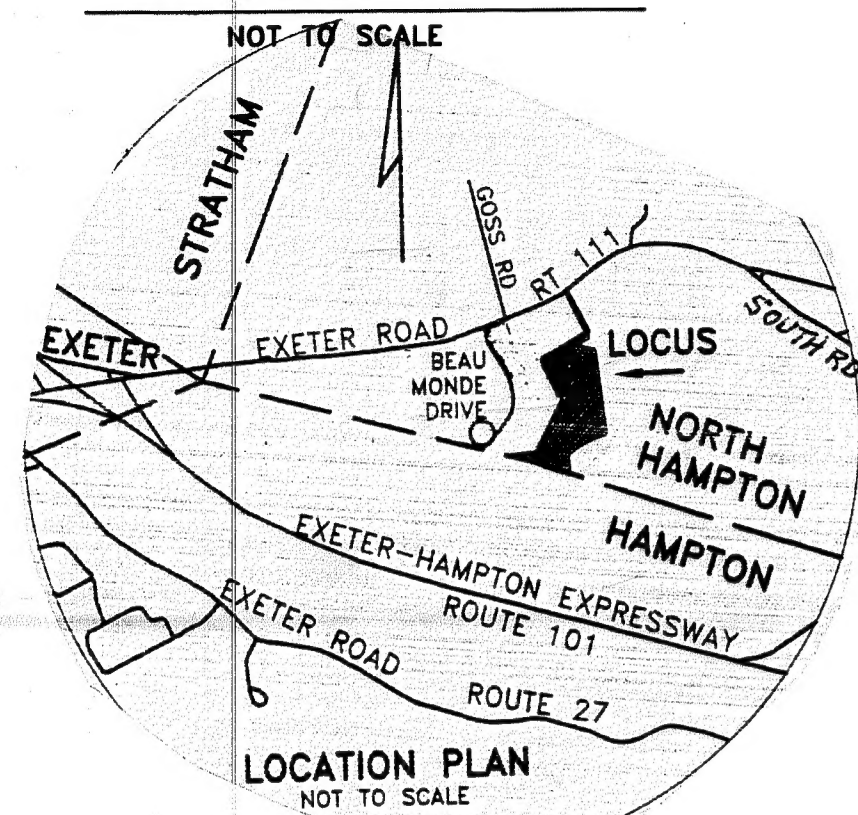

140 CHATFIELD-HOLLIS-CANTON  
SOIL CLASS: 33 SCITCO

(SOURCE: USDA-SCS SOIL SURVEY)

BENCH MARKS: DATUM = ASSUMED

- #1 SET NAIL TRIPLE 48" PINE EL 60.77
- #2 SET NAIL ROOT 15" OAK EL 50.54
- #3 SET NAIL ROOT 12" DOLOAK EL 61.73

DESIGN INTENT: THE BOTTOM OF THE EDS SHALL BE CONSTRUCTED AT EL 58.2. THERE IS APPROX 0' ABOVE ORIGINAL GROUND ON THE HIGH CONTOUR OF THE DESIGNED EDS. RULES 1014.04 1014.05 55% OF BED AREA MEETS OR EXCEEDS SUITABLE REPLACEMENT AREA. (ATOR DOWNSLOPE FROM EL 56.5)

### LEGEND:

- 50.0 EXISTING CONTOUR
- 50.0 PROPOSED CONTOUR
- 50.0 EXISTING SPOT ELEVATION
- 50.0 PROPOSED SPOT ELEVATION

NOTES: PREVIOUS CONSTRUCTION APPROVAL #CA1994205419

1. THIS PLAN IS NOT TO BE CONSTRUED AS A BOUNDARY SURVEY. PROPERTY LINES SHOWN ARE APPROXIMATED BASED ON INFORMATION FROM THE FOLLOWING SOURCE:

RCAD PLAN C16329


2. NHDES-WS&PCD SUBDIVISION APPROVAL NUMBER:

N/A LOT OF RECORD OVER 5 ACRES

3. THIS SYSTEM IS NOT DESIGNED TO HANDLE GARBAGE DISPOSAL WASTE.

4. NO SURFACE WATER OR WELL WITHIN 75' OF PROPOSED SYSTEM.

5. WETLAND BOUNDARY DELINEATED BY MARK WEST, WEST ENVIRONMENTAL

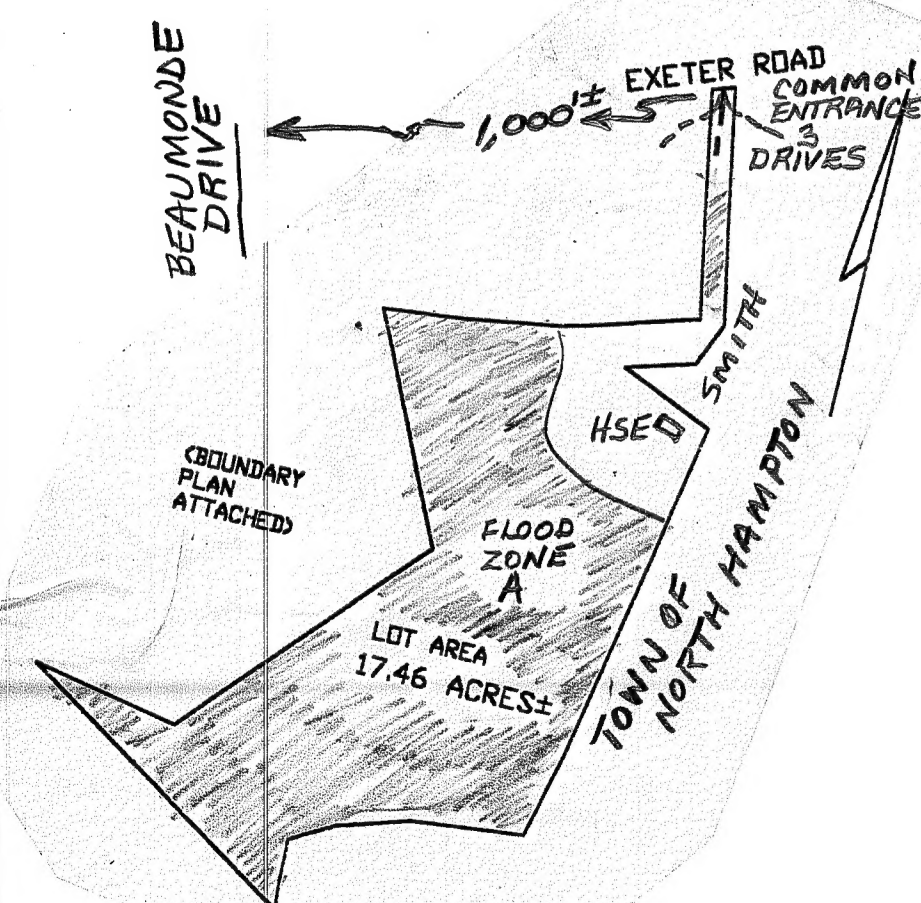

## PLOT PLAN

1"=APPROX 400'

